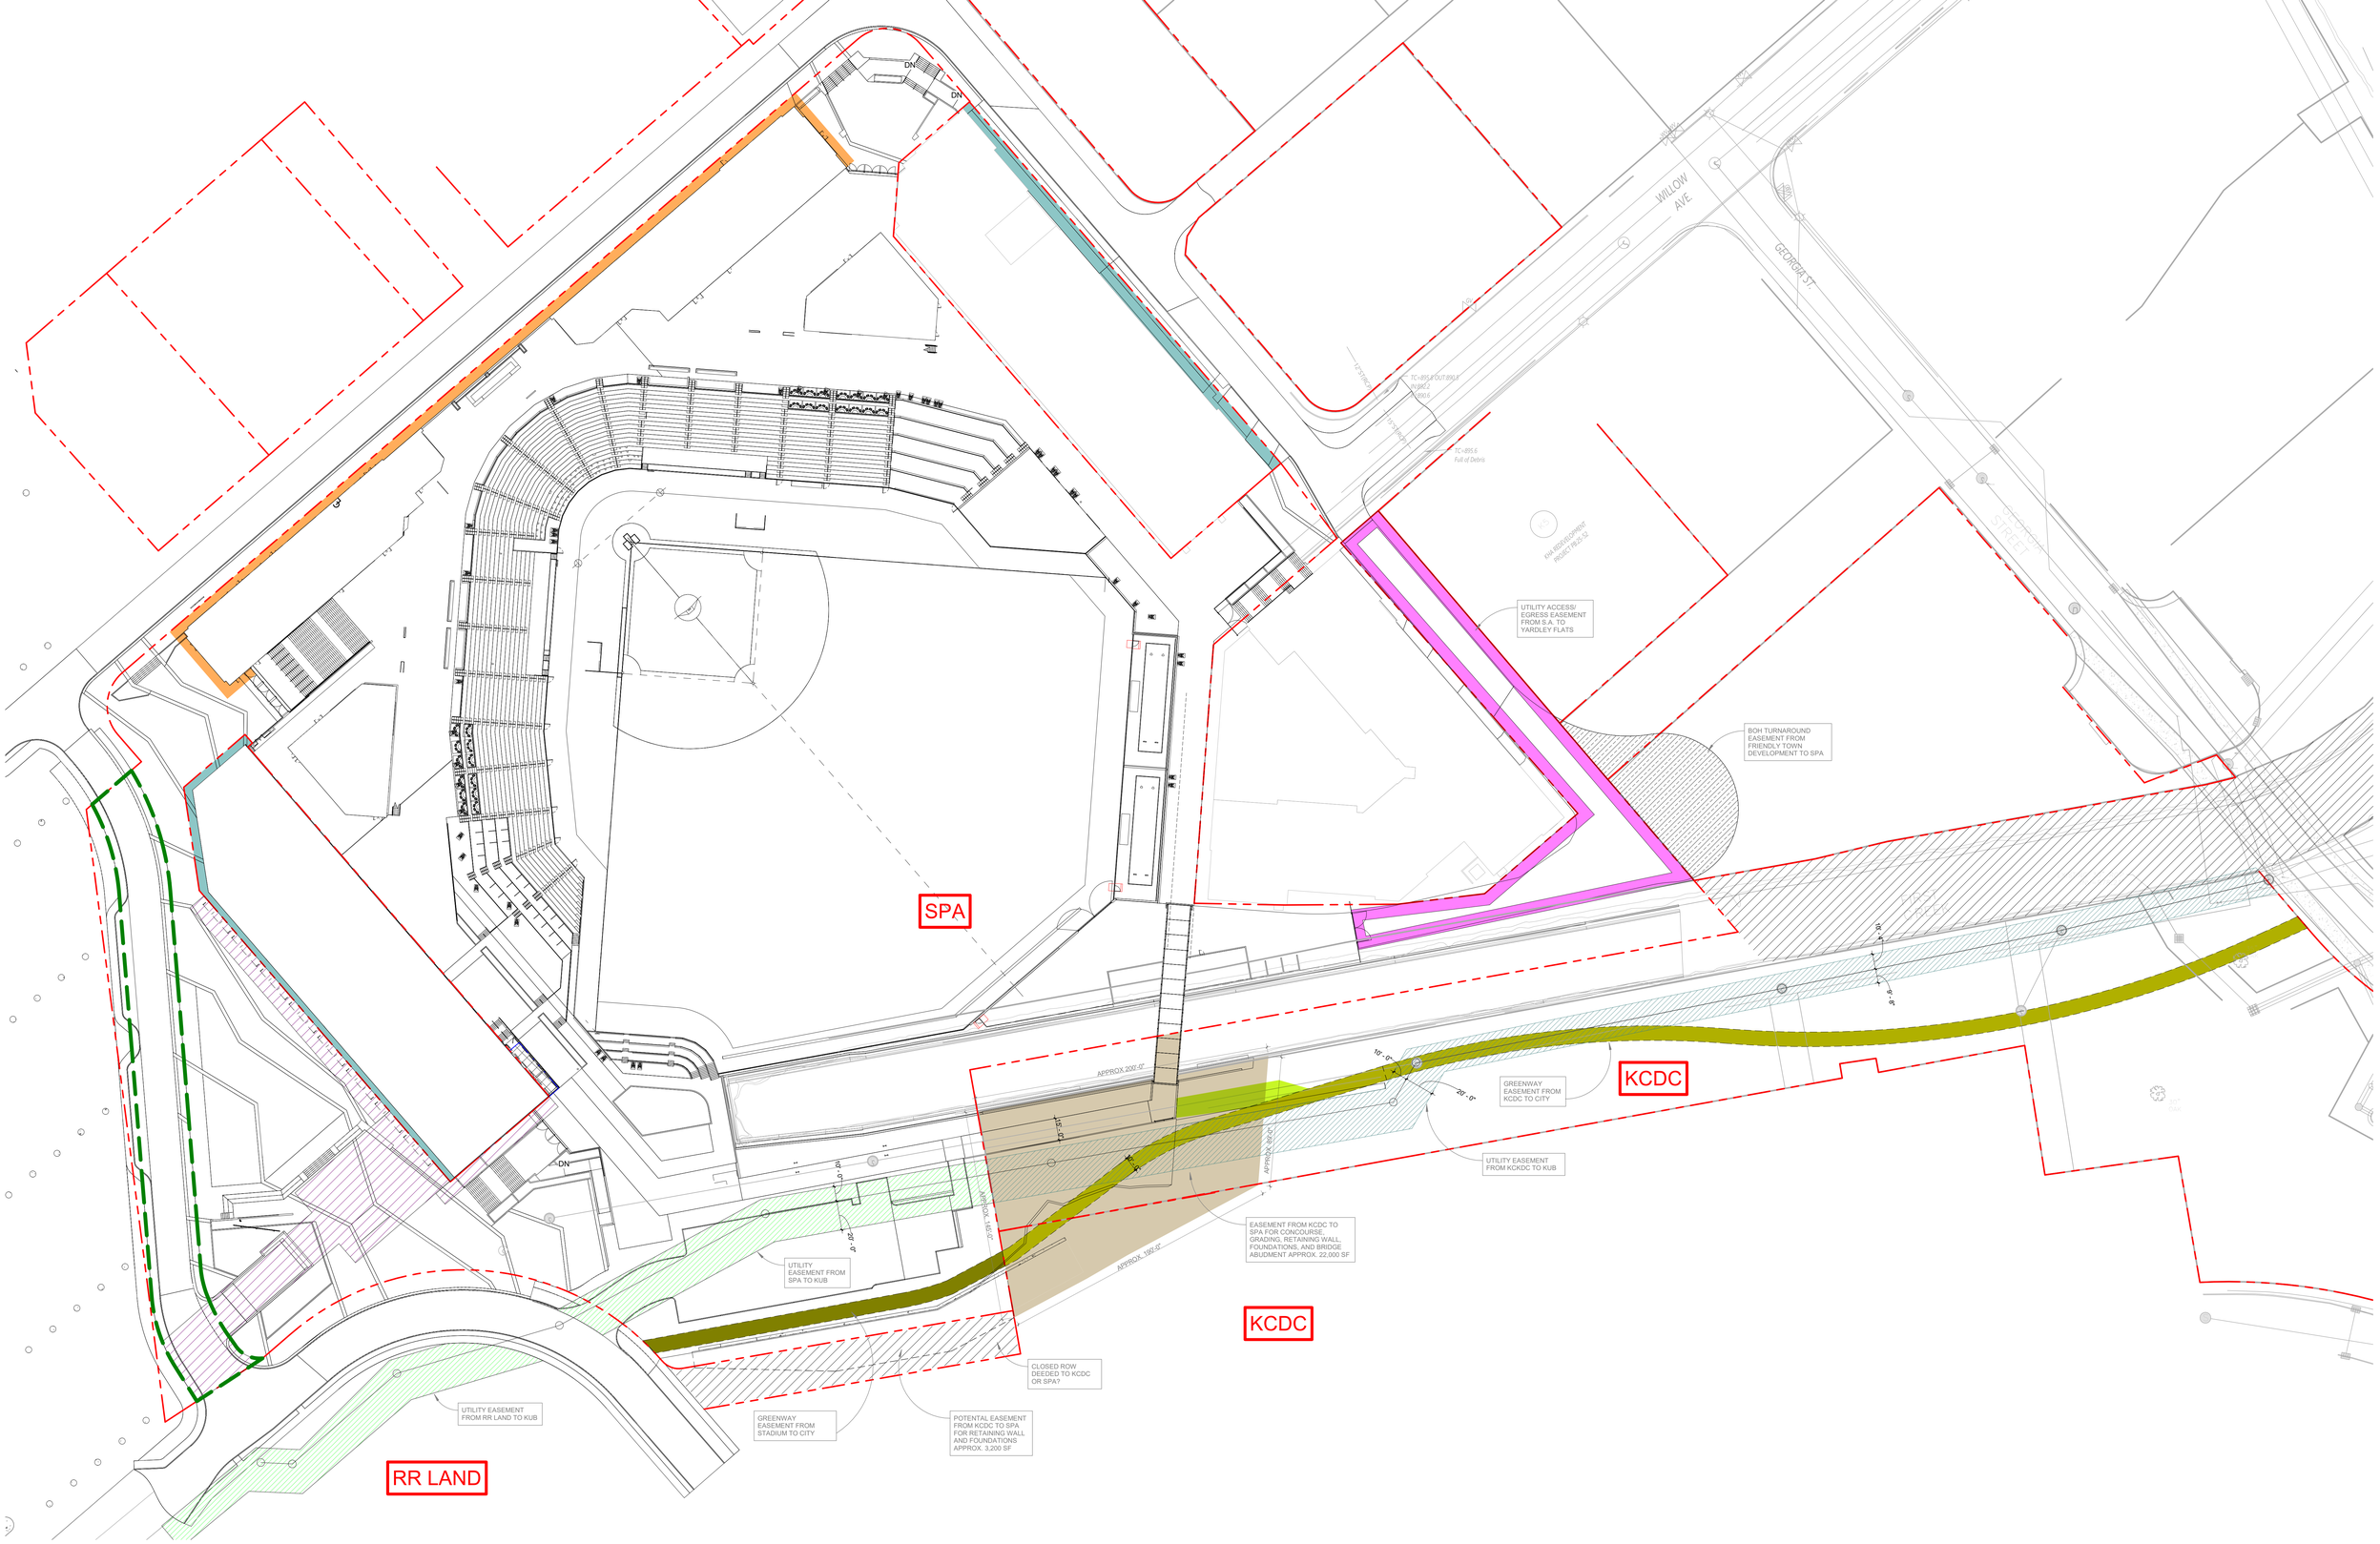

1 EASEMENT DIAGRAM
1 0 5 10 20 40 80

09.01.2022

1 KCDC EASEMENT EXHIBIT

Private Development Study
GEM Development Masterplanning

GEMAA 201100
GEM Associated Architects: A Joint Venture
BarberMcMurry Architects + Design Innovation Architects